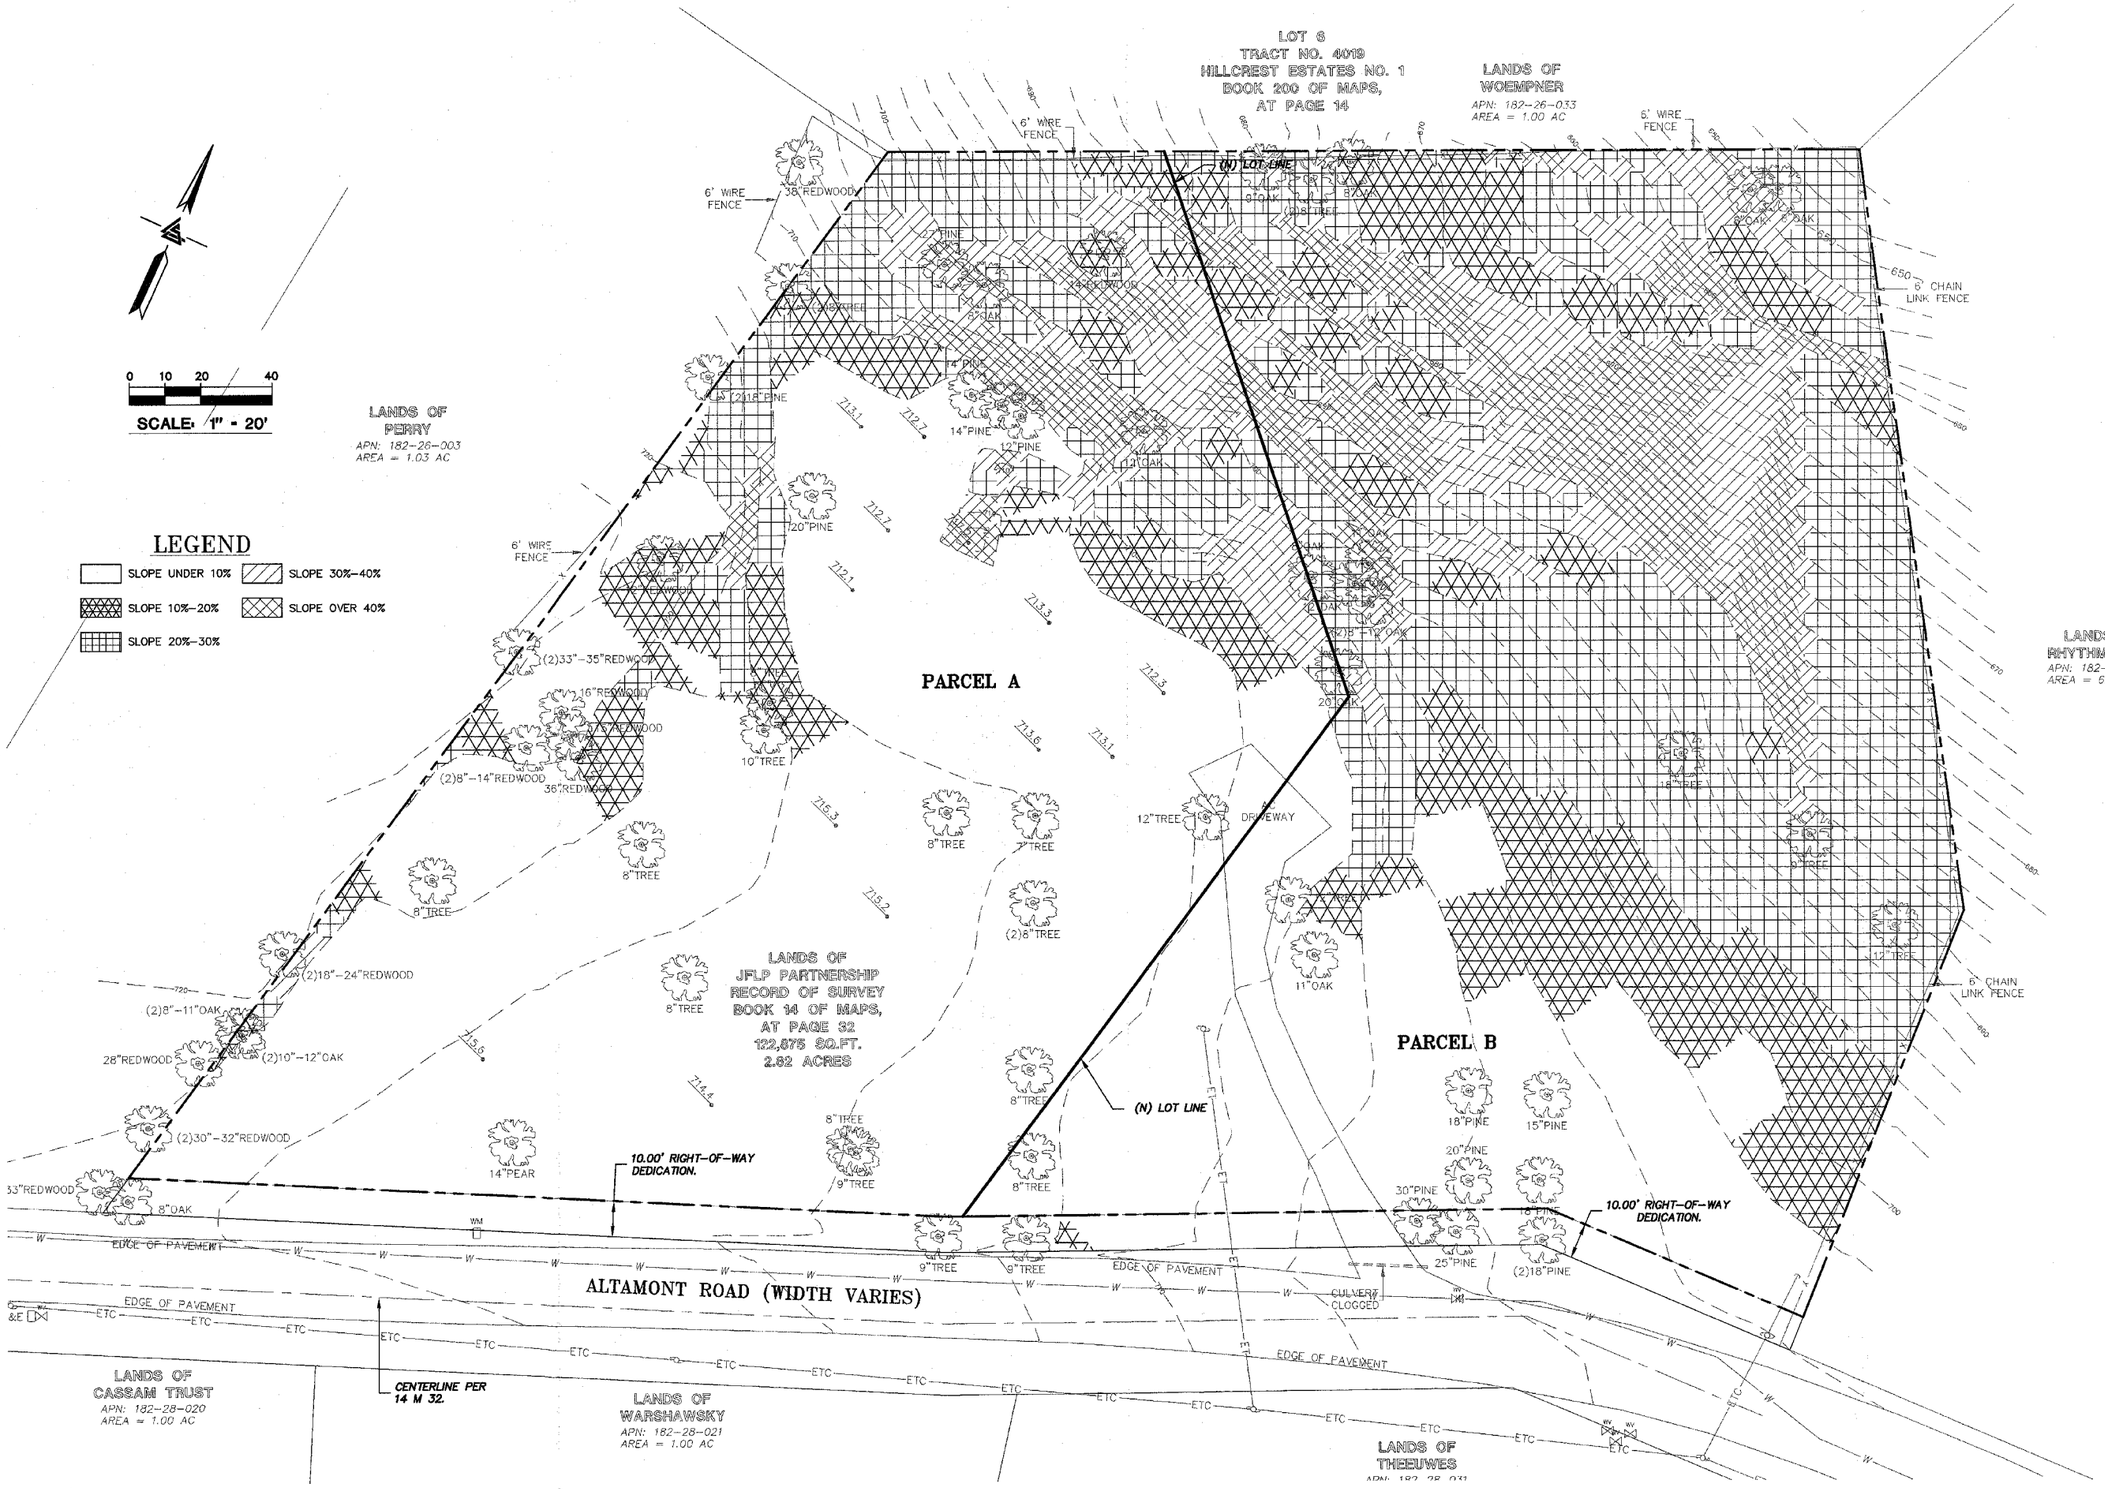

LEA & SUNG ENGINEERING, INC.
CIVIL ENGINEERS · LAND SURVEYORS
2495 INDUSTRIAL PARKWAY WEST
HAYWARD, CALIFORNIA 94545
(510) 887-4086
FAX (510) 887-3019
WWW.LEA-SUNG.COM

JEFFREY C. LEA
No. 31878
Exp. 12-31-06
CIVIL
STATE OF CALIFORNIA

27361 ALTAMONT ROAD
LOS ALTOS HILLS, CA

182-26-002

SANTA CLARA COUNTY

SLOPE CLASSIFICATION MAP

REVISIONS	BY
–	–
–	–
–	–
–	–
–	–

JOB NO:	2040469
DATE:	11-15-04
SCALE:	1" = 20'
DESIGN BY:	JL/PC
DRAWN BY:	GM
SHEET NO:	C-3

OF 4 SHEETS